

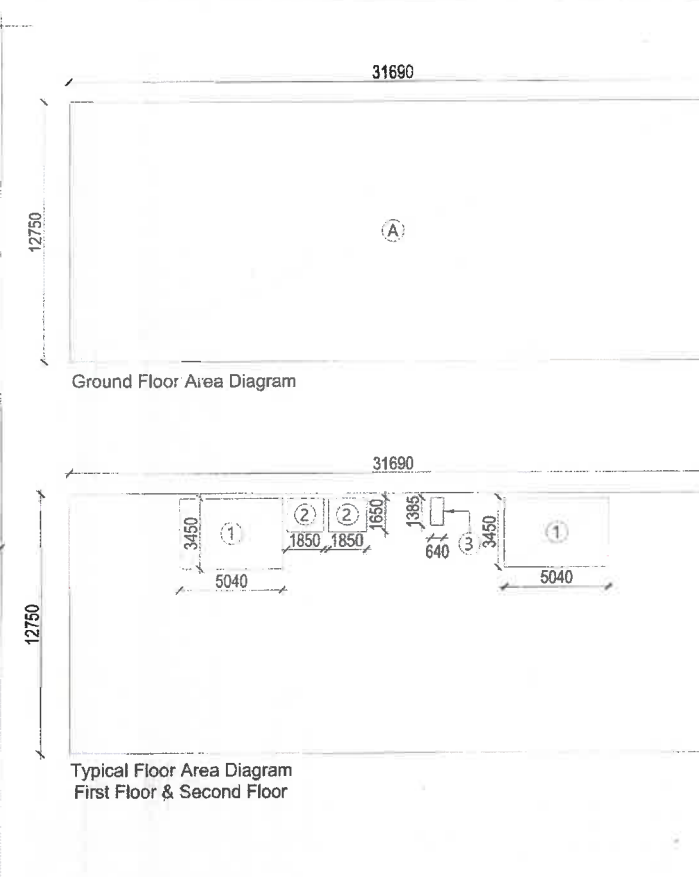
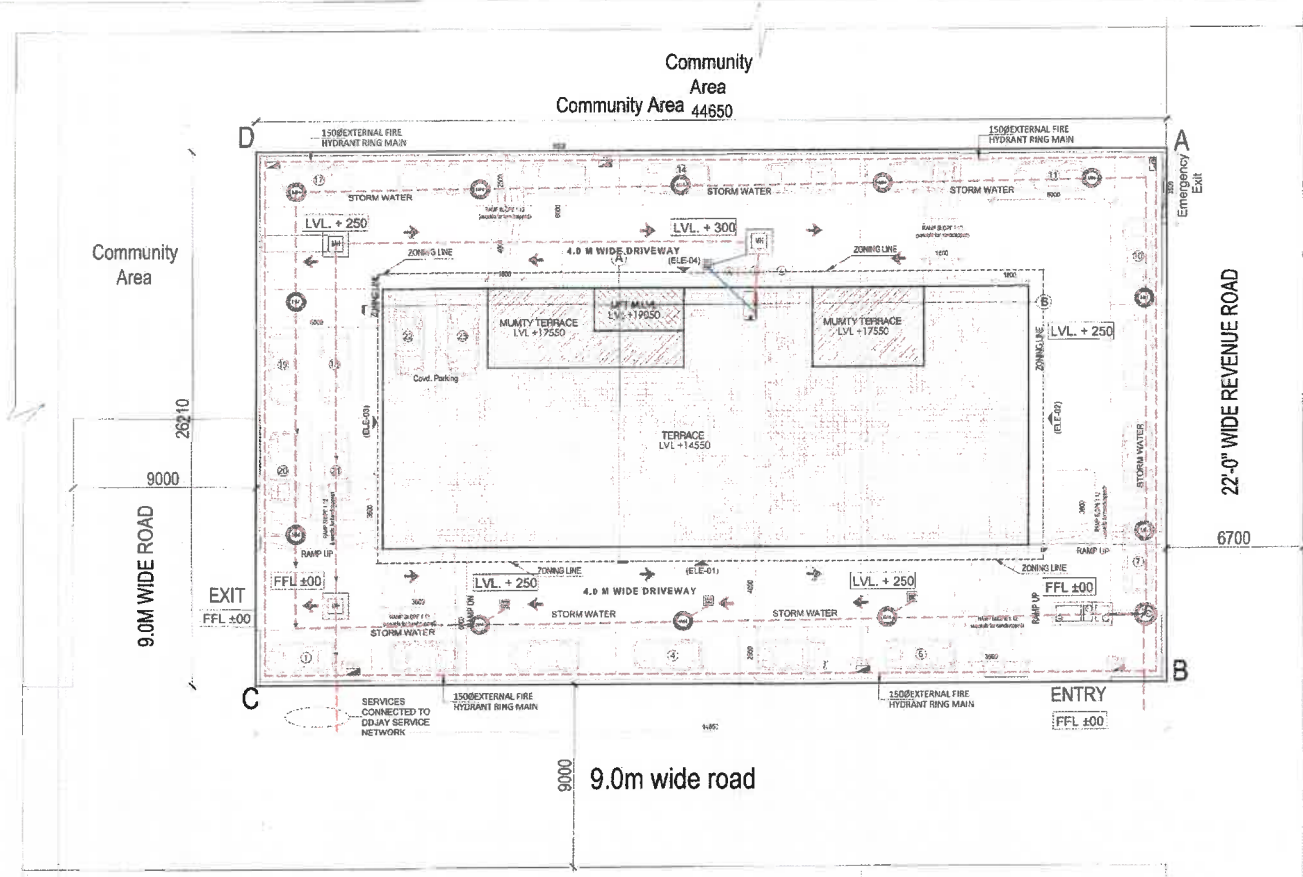
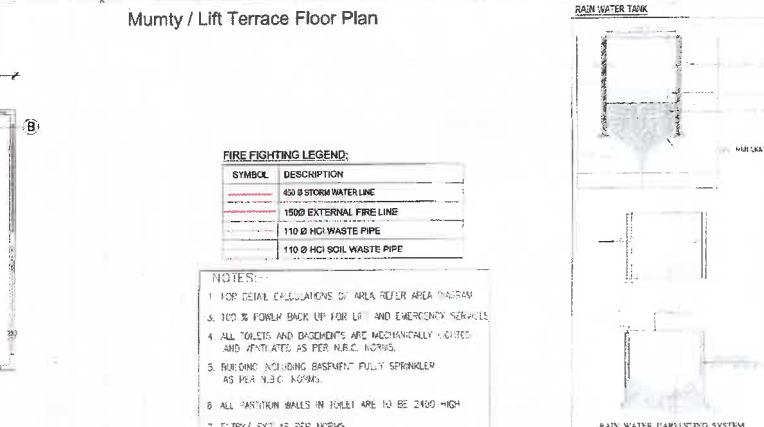
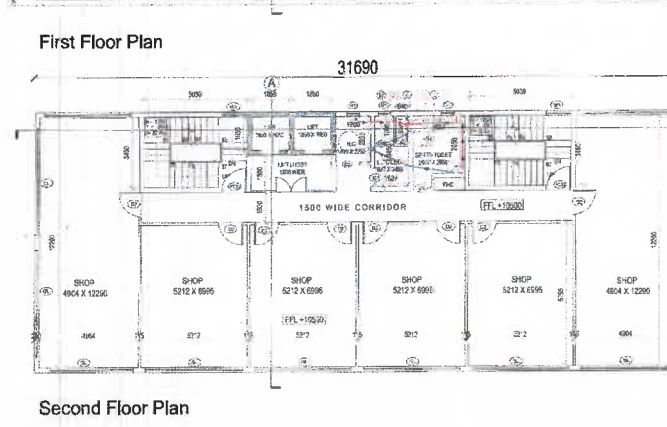
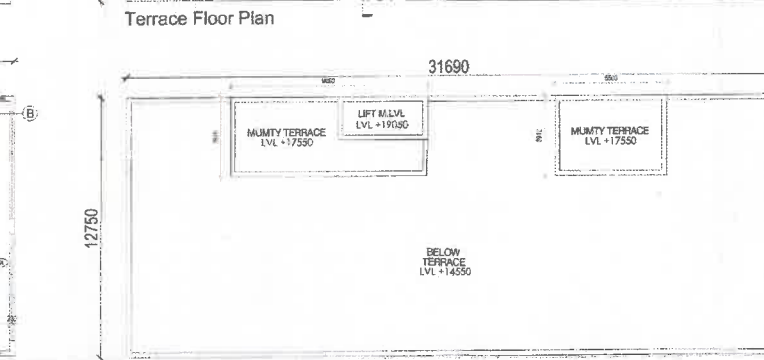
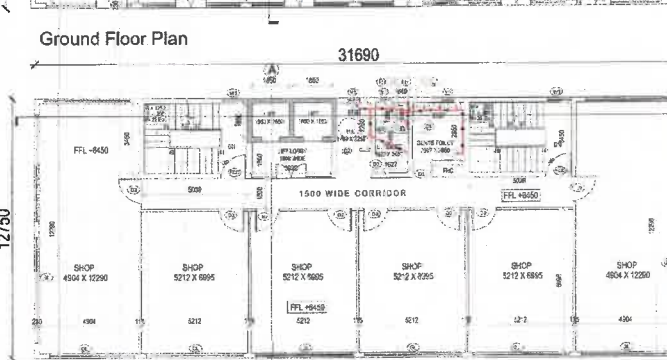


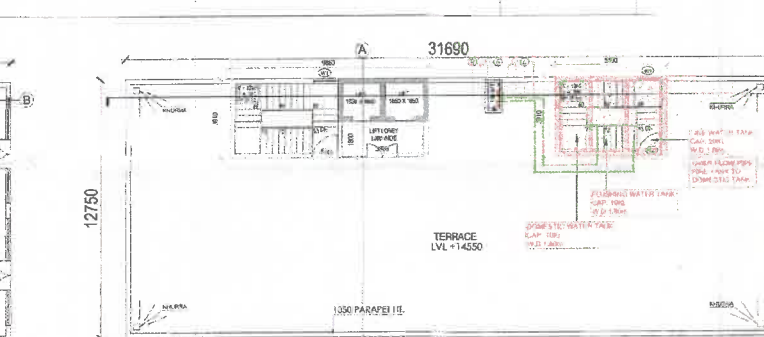

GROUND FLOOR				
F.A.R. AREA CALCULATION				
GEOMETRY	NO.	LENGTH	BREADTH	AREA
A	1	31.690	12.750	404.05
GROUND FLOOR F.A.R. / COVG. AREA				404.05
				34.53%

TYPICAL FLOOR F.A.R. (FIRST & SECOND)				
A	1	31.690	12.750	404.048
DEDUCTION				404.048
1	2	5.040	3.450	34.776
2	2	1.850	1.650	6.105
3	1	0.640	1.385	0.886
TOTAL				41.767
TYP. FLOOR F.A.R. AREA				362.280

TYPICAL FLOOR NON F.A.R. (FIRST & SECOND)				
1	2	5.04	3.45	34.776
NON F.A.R. AREA				34.776

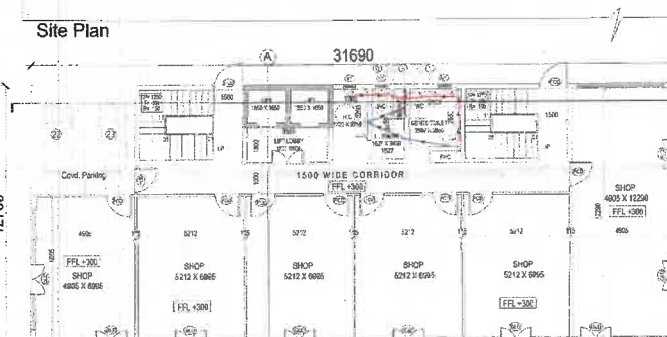

OCCUPANCY LOADS AND TOILET REQUIREMENT AS/ NBC (2016)				
GROUND FLOOR				
TOTAL F.A.R. AREA	31.690	12.750	404.05	404.05
OCCUPANCY LOADING	30	50%	PER PERSON	20
NO. OF LADIES	30	50%	PERSONS	20
NO. OF GENTS	30	50%	PERSONS	20
M.C. REQUIRED FOR LADIES	1	PER	15	PERSONS
M.C. PROVIDED	1	PER	15	PERSONS
WASH BASIN REQUIRED FOR LADIES	1	PER	25	PERSONS
WASH BASIN PROVIDED	1	PER	25	PERSONS
M.C. REQUIRED FOR GENTS	1	PER	25	PERSONS
M.C. PROVIDED	1	PER	25	PERSONS
WASH BASIN REQUIRED	1	PER	25	PERSONS
WASH BASIN PROVIDED	1	PER	25	PERSONS
URINALS REQUIRED	1	PER	15	PERSONS
URINALS PROVIDED	1	PER	15	PERSONS

OCCUPANCY LOADS AND TOILET REQUIREMENT AS/ NBC (2016)				
FIRST & SECOND FLOOR				
TOTAL F.A.R. AREA	31.690	12.750	404.05	404.05
OCCUPANCY LOADING	30	50%	PER PERSON	20
NO. OF LADIES	30	50%	PERSONS	20
NO. OF GENTS	30	50%	PERSONS	20
M.C. REQUIRED FOR LADIES	1	PER	15	PERSONS
M.C. PROVIDED	1	PER	15	PERSONS
WASH BASIN REQUIRED FOR LADIES	1	PER	25	PERSONS
WASH BASIN PROVIDED	1	PER	25	PERSONS
M.C. REQUIRED FOR GENTS	1	PER	25	PERSONS
M.C. PROVIDED	1	PER	25	PERSONS
WASH BASIN REQUIRED	1	PER	25	PERSONS
WASH BASIN PROVIDED	1	PER	25	PERSONS
URINALS REQUIRED	1	PER	15	PERSONS
URINALS PROVIDED	1	PER	15	PERSONS

DOOR & WINDOWS SCHEDULE				
NO.	DOOR	HEIGHT	WIDTH	AREA
1	DOOR	2100	900	1890
2	DOOR	2100	900	1890
AREA STATEMENT				
TOTAL PLOT AREA (26.210 M X 44.650M)				
TOTAL PLOT AREA	1170.28	SQM		
PERM. GROUND COVERAGE - 60%	702.17			
PERM. F.A.R. 150	1755.42			
F.A.R. CALCULATION				
S.NO.	FLOORS	F.A.R. AREA (SQ.MT.)	NON F.A.R. AREA (SQ.MT.)	TOTAL BUILT UP AREA
1	GROUND FLOOR	404.05	0.00	404.05
2	FIRST FLOOR	362.280	34.776	397.056
3	SECOND FLOOR	362.280	34.776	397.056
4	MUMTY/MACHINE ROOM		59.276	59.276
Total		1128.610	128.828	1257.438
ACHIEVED F.A.R. AREA		96.44%		
PROPOSED GROUND COVG.		404.05		
		34.53%		
CAR PARKING CALCULATION				
1128.609 @ 50 SQ.MT.	22.57			
CAR PARKING PROVIDED	SAY 28	28 EGS		

Chairperson
Building Plan Committee Controlled Area
Gurgaon Circle, Gurgaon

JD. PA A.T.P.

NOTES

- Dimensions are not to be scaled.
- All dimensions are in mm.
- All windows and ventilators are openable.
- Lift well are mechanically Pressurized.
- Fire services install as per NBC.
- 100% power backup for emergency services.

key plan

Owner's Sign & Stamp

For KSL Developers Private Limited

Director

Architect's Sign & Stamp

JYOTI PRAKASH SHARMA
CA/2008/43101

Architects:

JPS DESIGN STUDIO
(Architects, Engineers & Project Managers)
N-8, Basement Floor at Panchsheel Park
New Delhi - 17 Ph: +91-11-41410230
STUDIO Email: mail@jpsdesignstudios.com

Project Title:

PROPOSED COMMERCIAL SITE MEASURING 0.289 ACRE FALLING IN THE AFFORDABLE RESIDENTIAL PLOTTED COLONY (UNDER DEEN DAYAL JAN AWAS YOJNA-2016) AREA MEASURING 7.25625 ACRES (LICENCE NO. 75 OF 2017 DATED 08.09.2017) IN SECTOR-26, REWARI BEING DEVELOPED BY KSL DEVELOPERS PVT. LTD.)

Drawing Title:

PLANS AND AREA DIAGRAM

Scale: AS INDICATED Project No: Rev: 1
Date: 25.08.2025 Drawing Code: Drawing No: SD/RC/01
Drawn By: M.K.
Checked By: J.P. SHARMA
Sheet Size: A0:841x1189mm Drawing Status: Submission Drawing